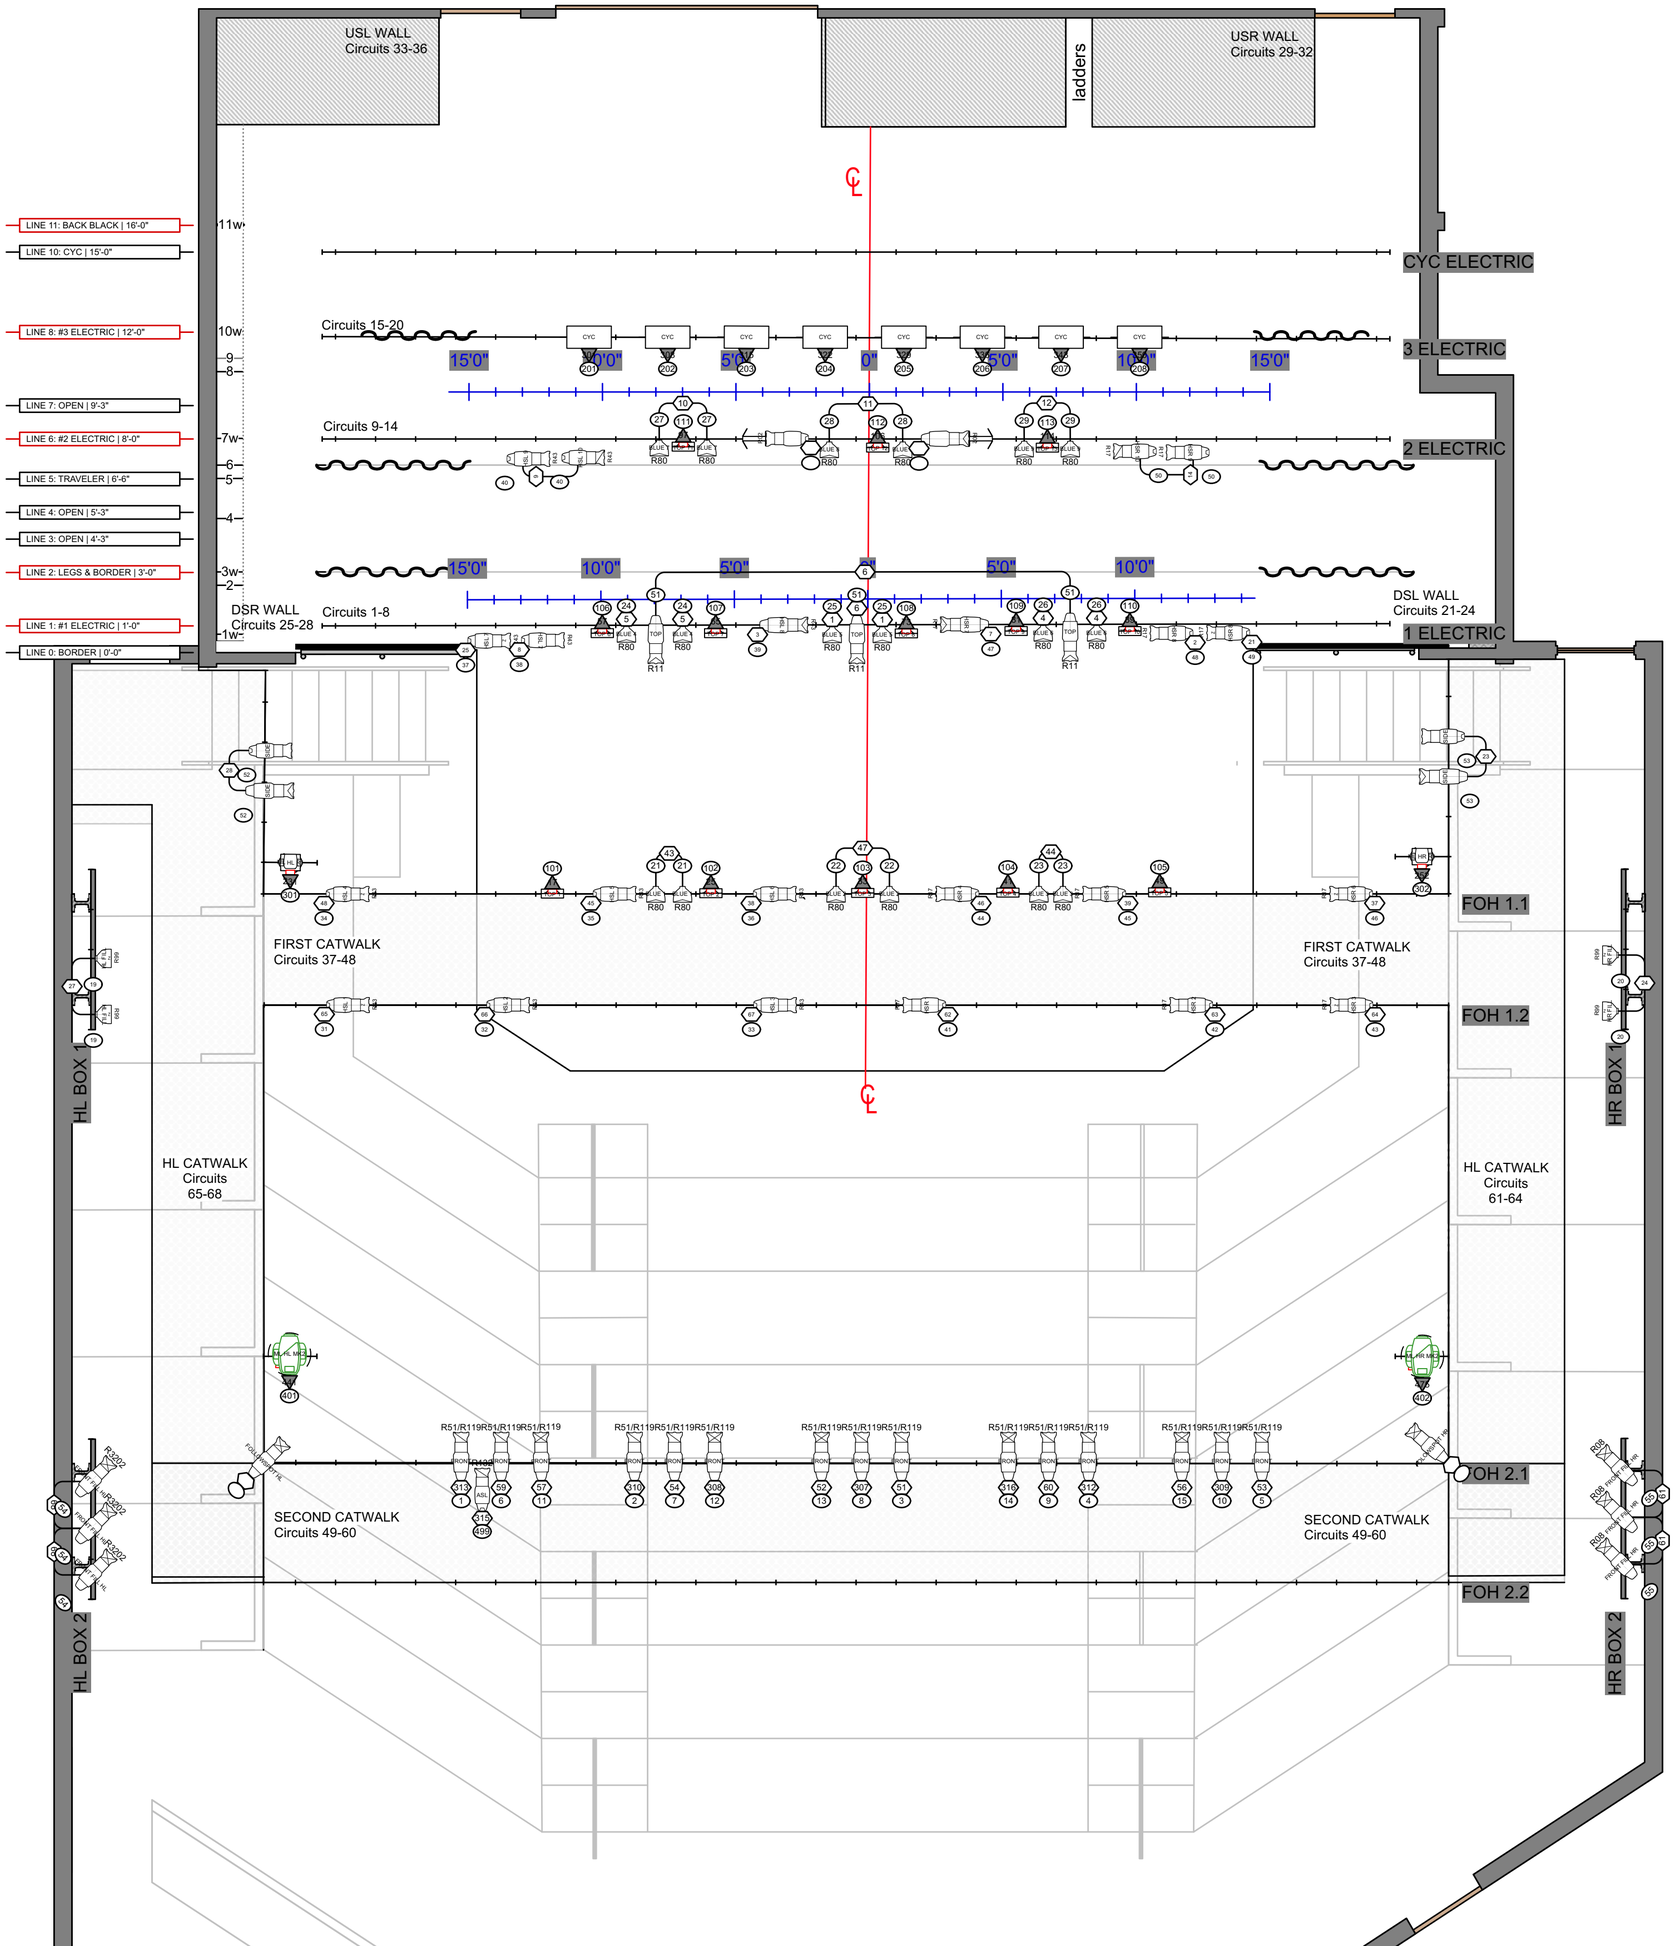
USL WALL
Circuits 33-36
ladders
USR WALL
Circuits 29-32
LINE 11: BACK BLACK | 16'-0"
LINE 10: CYC | 15'-0"
LINE 8: #3 ELECTRIC | 12'-0"
LINE 7: OPEN | 9'-3"
LINE 6: #2 ELECTRIC | 8'-0"
LINE 5: TRAVELER | 6'-6"
LINE 4: OPEN | 5'-3"
LINE 3: OPEN | 4'-3"
LINE 2: LEGS & BORDER | 3'-0"
LINE 1: #1 ELECTRIC | 1'-0"
LINE 0: BORDER | 0'-0"
CYC ELECTRIC
Circuits 15-20
3 ELECTRIC
Circuits 9-14
2 ELECTRIC
DSR WALL
Circuits 25-28
Circuits 1-8
DSL WALL
Circuits 21-24
1 ELECTRIC
FOH 1.1
FIRST CATWALK
Circuits 37-48
FOH 1.2
HL BOX 1
HR BOX 1
HL CATWALK
Circuits
65-68
HL CATWALK
Circuits
61-64
OH 2.1
SECOND CATWALK
Circuits 49-60
FOH 2.2
HL BOX 2
HR BOX 2