VECTORWORKS EDUCATIONAL VERSION

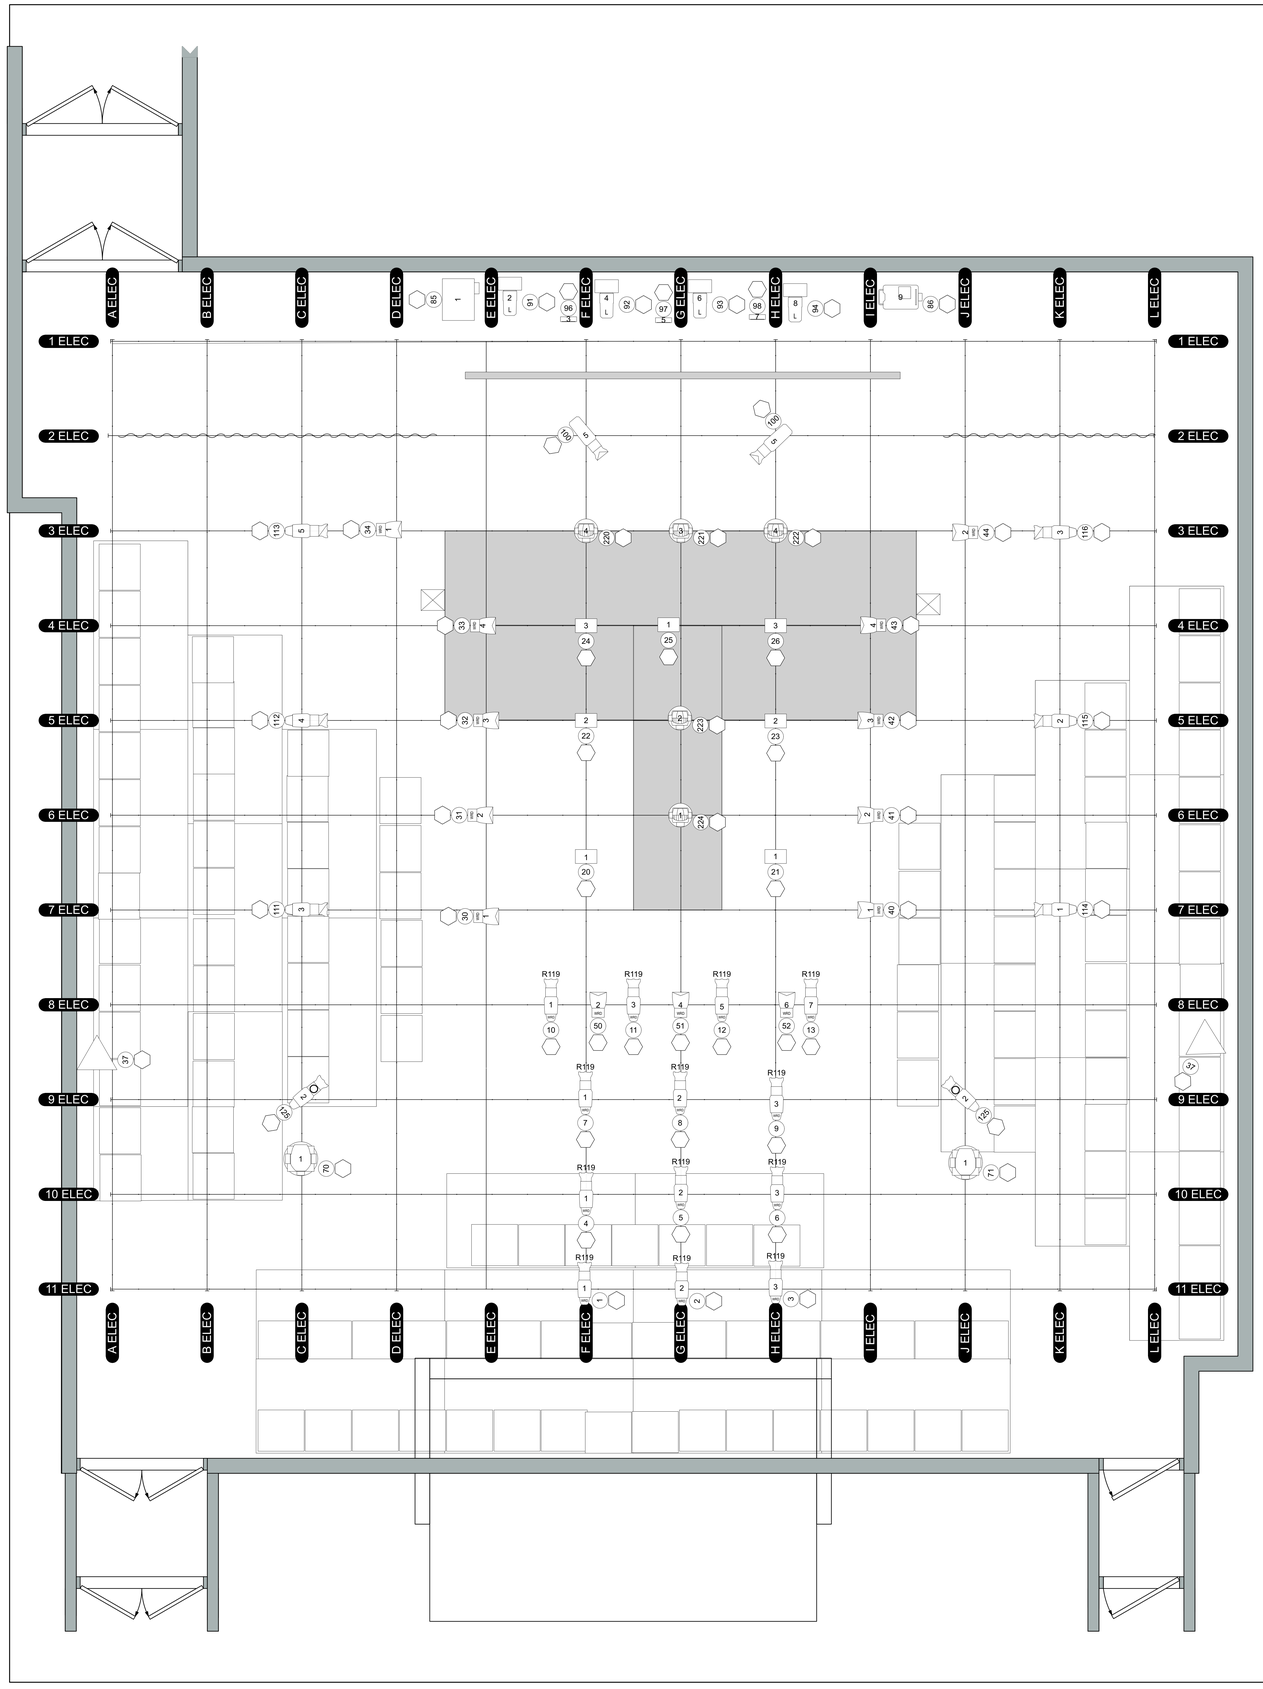

LIGHT INVENTORY

6	SOURCE 4 26 DEG
2	SOURCE 4 36 DEG
2	ETC Source4 LED (no lens)
4	ETC Source4 LED2LS Cyclight
13	ETC Source4WRD 36deg
7	ETC Vivid R
13	ETC Source 4WRD PAR WFL
5	LED Lighting Puck RGB
2	Rogue R2 Spot
5	Martin Rush MH6
1	Chauvet Hazer
1	Hurricane 2D Fogger
2	PRACTICAL
2	Gobo Rotator

KEY

FOCUS
COLOR
ACC. TYPE
UNIT #
CHANNEL
ADDRESS

NOTES:

1. HAVE EXTRA CUTS OF R 119 AT FOCUS
2. LD WILL SELECT GOBOS PRIOR TO FOCUS
3. CONSULT LD OVER ANY CHANGES
4. EXACT PLACEMENT OF FLOOR MOUNTED FIXED TBD AT LOAD-IN
5. EXACT PLACEMENT OF FOGGER AND HAZER WILL BE DETERMINED AT LOAD-IN
6. APROX. GEL CHANGES SHOULD BE CONSULTED WITH LD
7. HOUSE LIGHTS PATCHED AS CH 999
8. CHANNEL 100 WILL HAVE BARREL REMOVED
9. LED TAPE ENCODER SET TO 8-BIT
10. CONSULT LD OVER ANY CHANGES
11. CONSULT TD FOR RIGGING OF TRUSS LIGHTING

Designer/Contact Information:
MIKAYLI MARCIULIONIS

Drawn By: LUCAS GRANHOLM
Revision Date: 10/1/2025

Project: TERMINATOR: THE MUSICAL
Producer: UMM Theatre
Purpose: LIGHTING PLOT

Date: 10/1/2025

Scale: 1/2" = 1'0"

Sheet: 1 OF 1

VECTORWORKS EDUCATIONAL VERSION