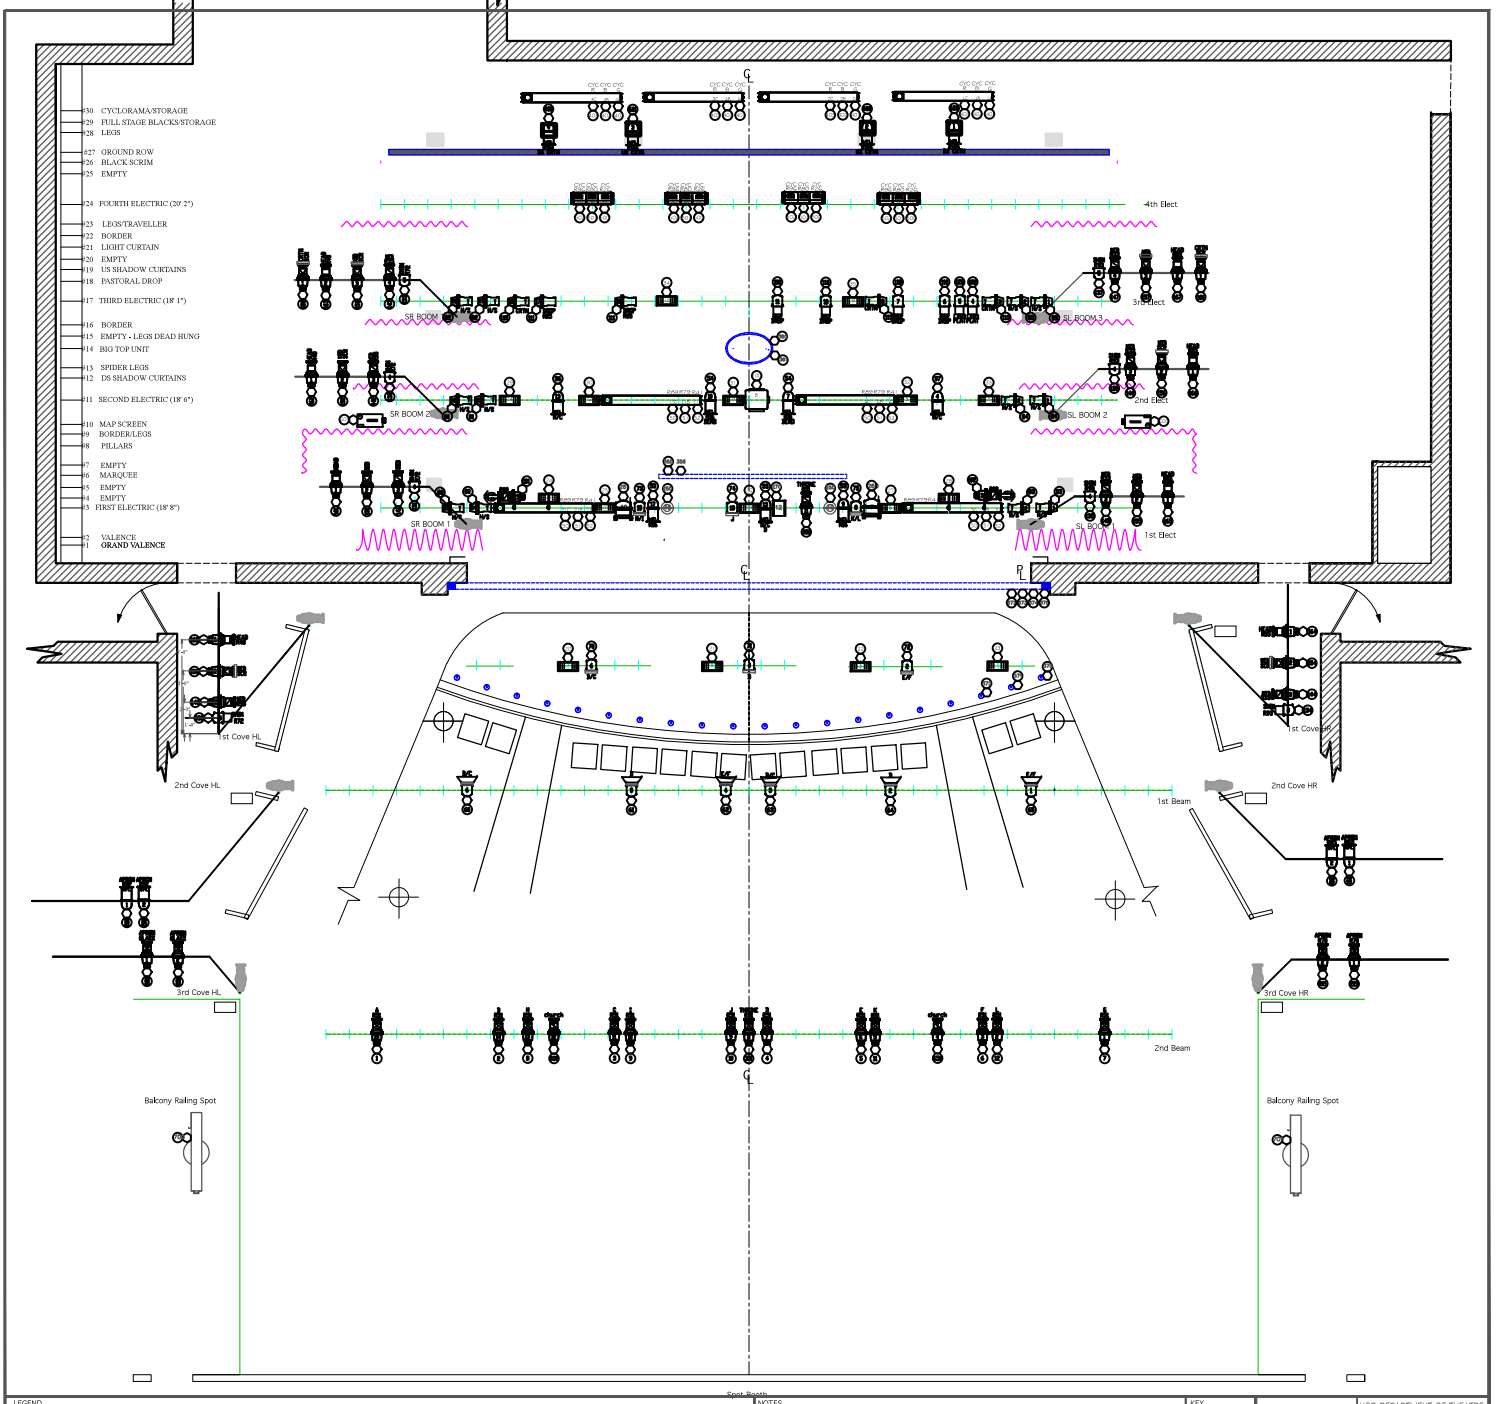
30 CYCLORAMA STORAGE
29 FULL STAGE BLACKS STORAGE
28 LEGS
27 GROUND ROW
26 BLACK SCRIM
25 EMPTY
24 FOURTH ELECTRIC (20' 2")
23 LEGS/TRAVELLER
22 BORDER
21 LIGHT CURTAIN
20 EMPTY
19 US SHADOW CURTAINS
18 PASTORAL DROP
17 THIRD ELECTRIC (18' 1")
16 BORDER
15 EMPTY - LEGS DEAD HUNG
14 BIG TOP UNIT
13 SPIDER LEGS
12 DS SHADOW CURTAINS
11 SECOND ELECTRIC (18' 6")
10 MAP SCREEN
9 BORDER/LEGS
8 PILLARS
7 EMPTY
6 MARQUEE
5 EMPTY
4 EMPTY
3 FIRST ELECTRIC (18' 8")
2 VALENCE
1 GRAND VALENCE
4th Elect
3rd Elect
2nd Elect
1st Elect
SR BOOM 3
SL BOOM 3
SR BOOM 2
SL BOOM 2
SR BOOM 1
SL BOOM 1
1st Cove HL
1st Cove HR
2nd Cove HL
2nd Cove HR
1st Beam
2nd Beam
3rd Cove HL
3rd Cove HR
Balcony Railing Spot
Balcony Railing Spot
Spot Booth
LEGEND
NOTES
KEY
USD DEPARTMENT OF THEATRE
PIPPIN
NOTE & STAGE
NTS